NO.	GRANTOR	GRANTEE	INSTRUMENT	DATE	RECORD	CUST NO.	REMARKS
1	Lake Agricultural Co.	L.N.A.&C.	Warranty	Mar 14, 1885	DB42 Pg 331	Nov 25 1887 L169	
2							Town Plat
3							
4							South Ave Town Plat
5							
6							
7							No Record
8							
9							

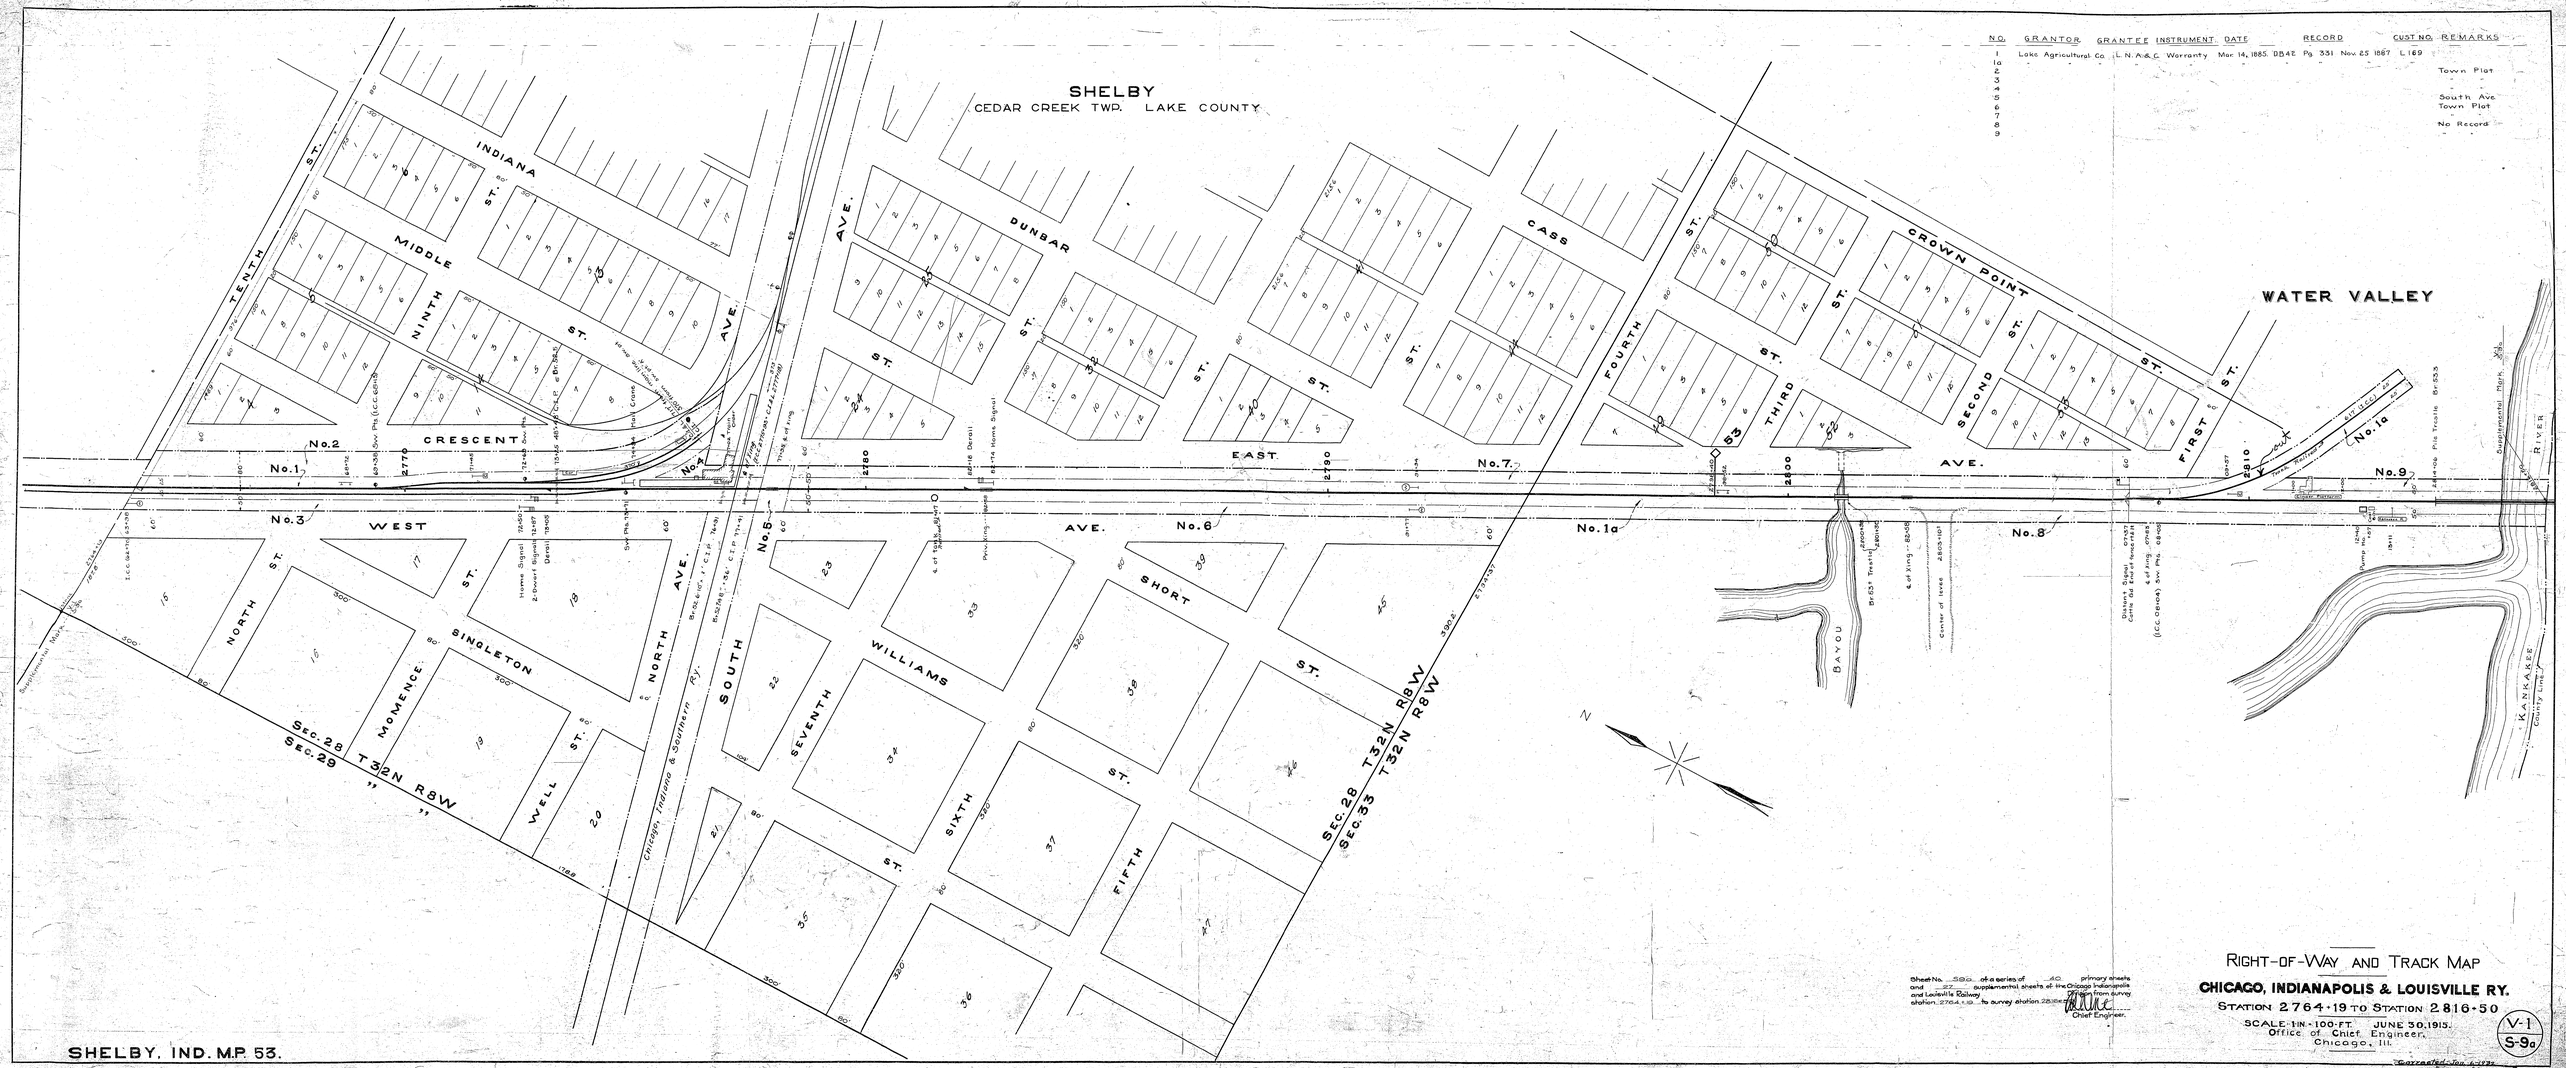

Sheet No. 59 of a series of 40 primary sheets and 22 supplemental sheets of the Chicago Indianapolis and Louisville Railway
Origin from survey station 2764+19 to survey station 2816+50
Chief Engineer.

RIGHT-OF-WAY AND TRACK MAP

CHICAGO, INDIANAPOLIS & LOUISVILLE RY.

STATION 2764·19 TO STATION 2816·50

SCALE-1IN-100-FT. JUNE 30, 1913.
Office of Chief Engineer,
Chicago, Ill.

V-1
S-9a

SHELBY, IND. M.P. 53.

Corrected-Jan 1, 1929

CK-DNR